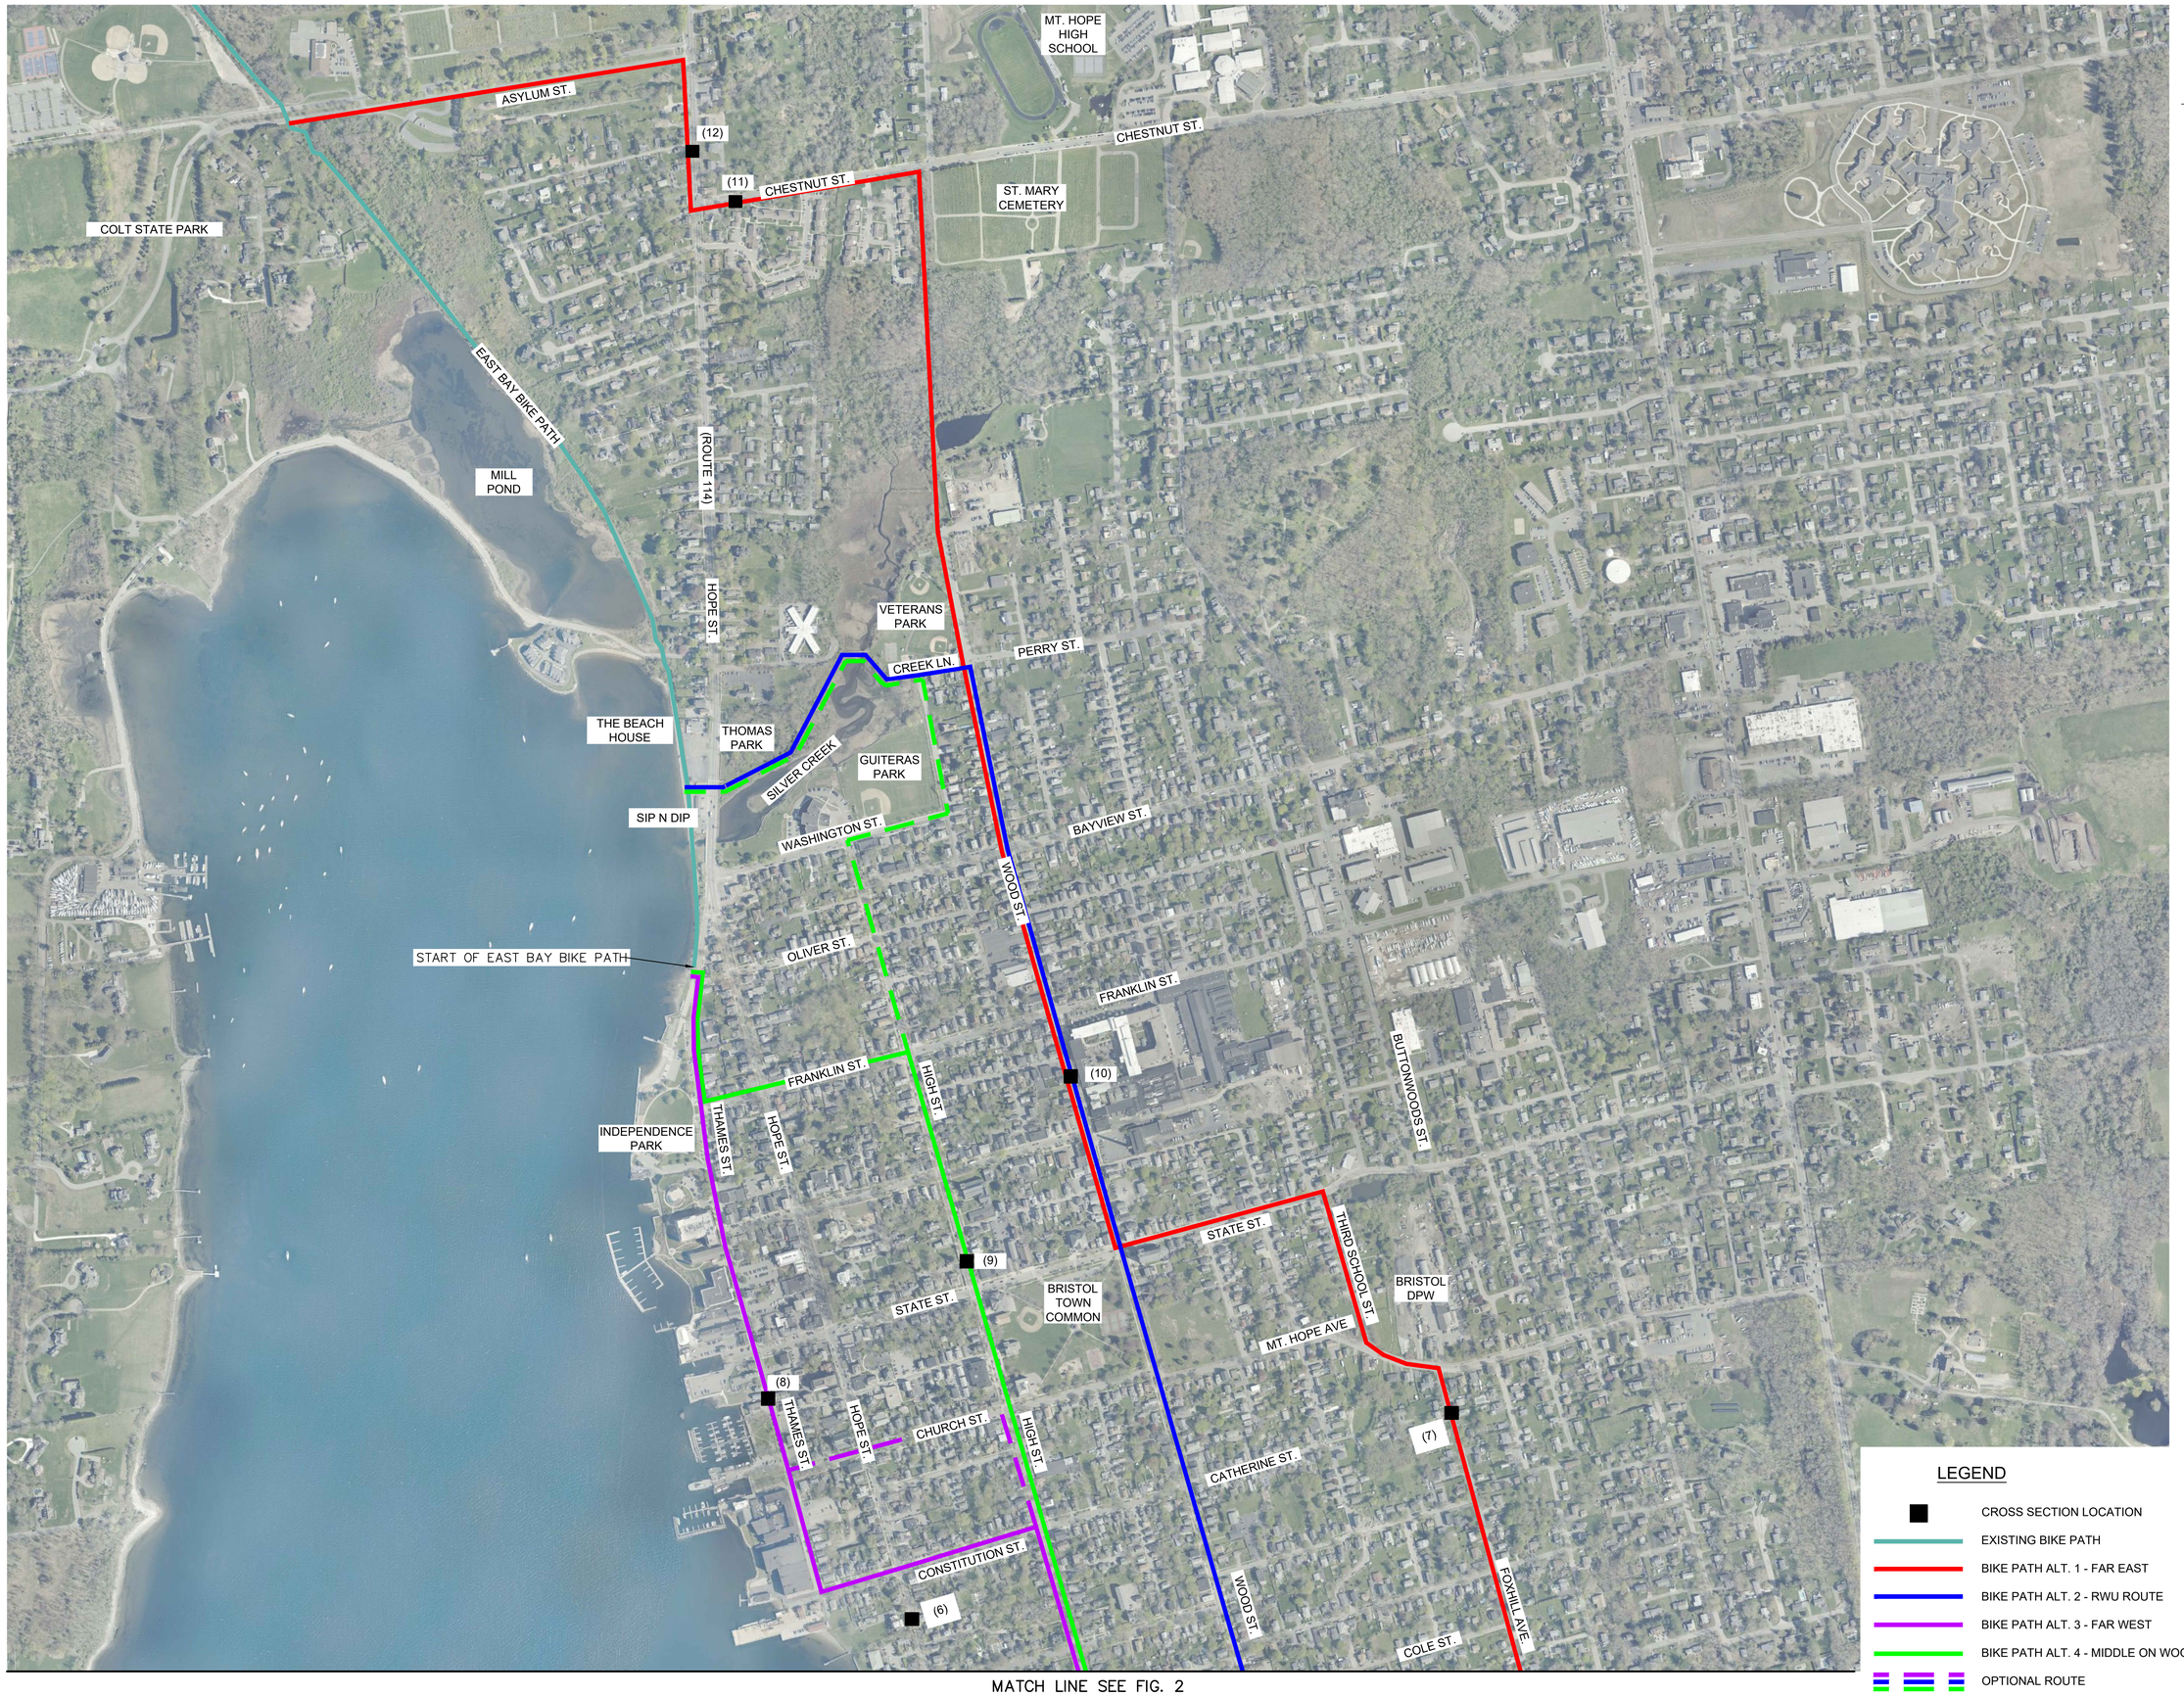

No.	DATE	DESCRIPTION	DESIGNER	REVIEWER
1.			XX/XX	XX

TOOLE DESIGN

SEAL

SCALE: HORZ.: 1"= 300' VERT.:
DATUM: HORZ.: VERT.:
300 150 0 300
GRAPHIC SCALE

FUSS & O'NEILL
317 IRON HORSE WAY, SUITE 204
PROVIDENCE, RI 02908
401.861.3070
www.fando.com

TOWN OF BRISTOL

BRISTOL BIKE PATH PLAN NO. 1

BICYCLE PATH CONNECTION FOR ROGER WILLIAMS UNIVERSITY TO EAST BAY BIKE PATH

BRISTOL RHODE ISLAND

PROJ. No.: 20200311 A10
DATE: SEPTEMBER 2020

FIG. 1

File Path: J:\DWG\P2020\0311A10\Civil\Plan\Presentation\20200311A10_CON02.dwg Layout: FIG. 1 Plotted: Fri, September 04, 2020 - 10:09 AM User: kpatch
MS VIEW: LAYER STATE: Plotter: NONE CTB File: FO STB